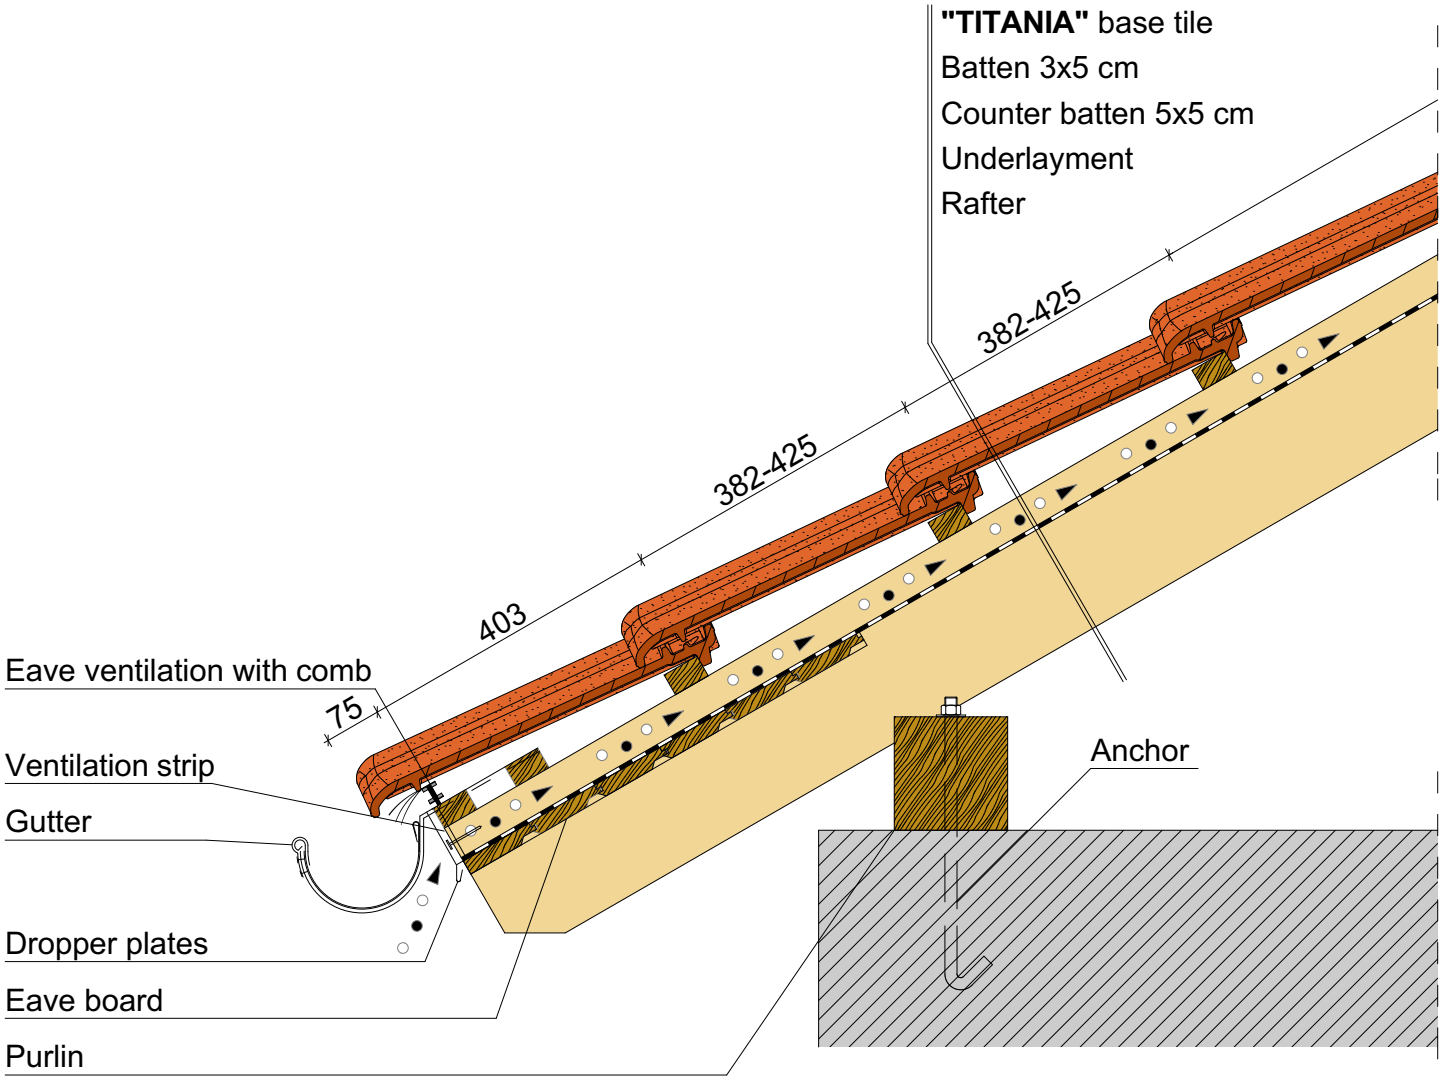
"TITANIA" base tile
Batten 3x5 cm
Counter batten 5x5 cm
Underlayment
Rafter
382-425
382-425
403
75
Eave ventilation with comb
Ventilation strip
Gutter
Dropper plates
Eave board
Purlin
Anchor