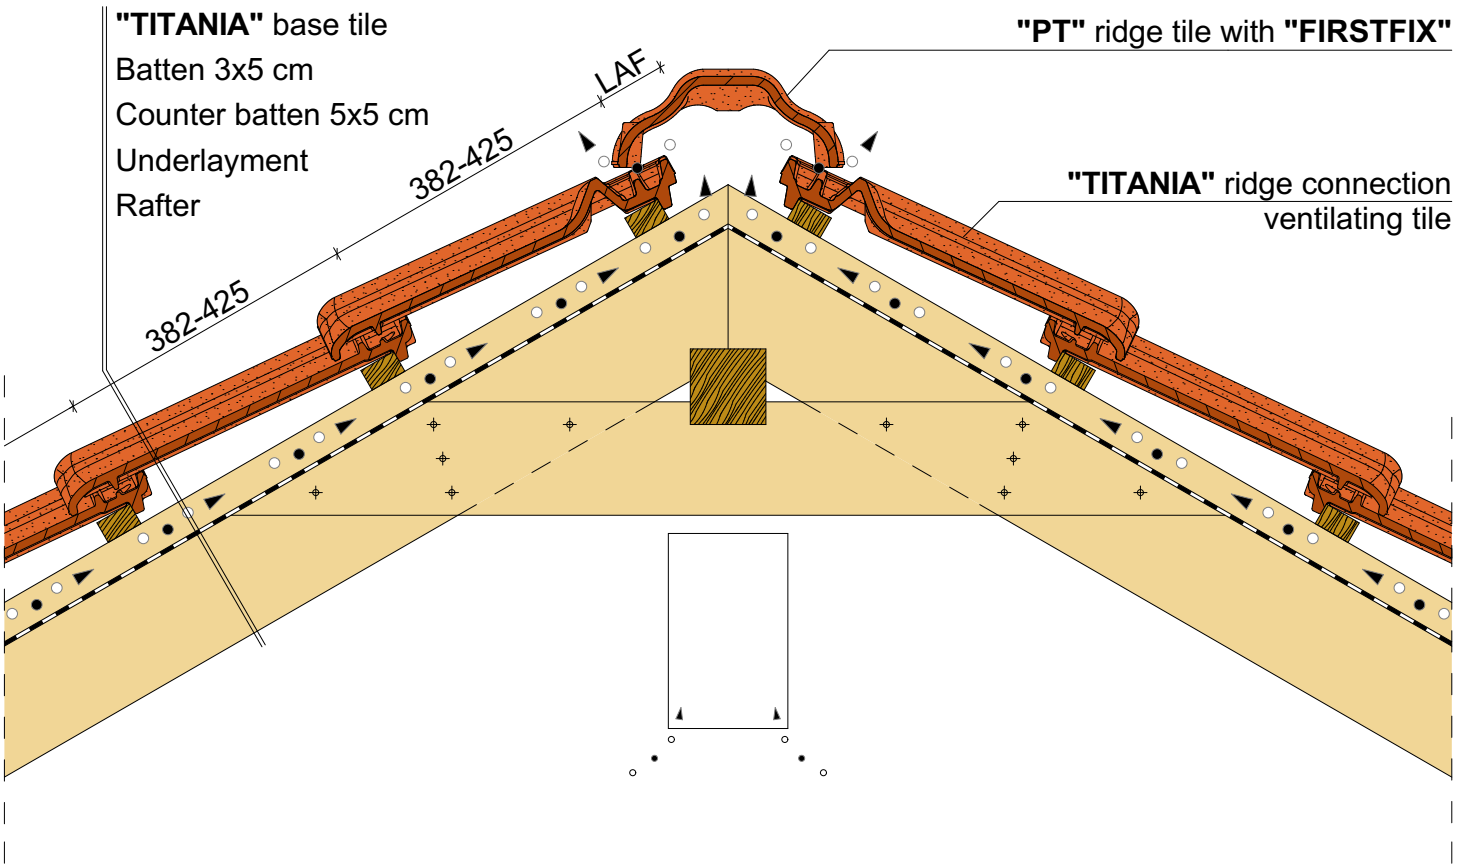
"TITANIA" base tile
Batten 3x5 cm
Counter batten 5x5 cm
Underlayment
Rafter
LAF
382-425
382-425
"PT" ridge tile with **"FIRSTFIX"**
"TITANIA" ridge connection
ventilating tile